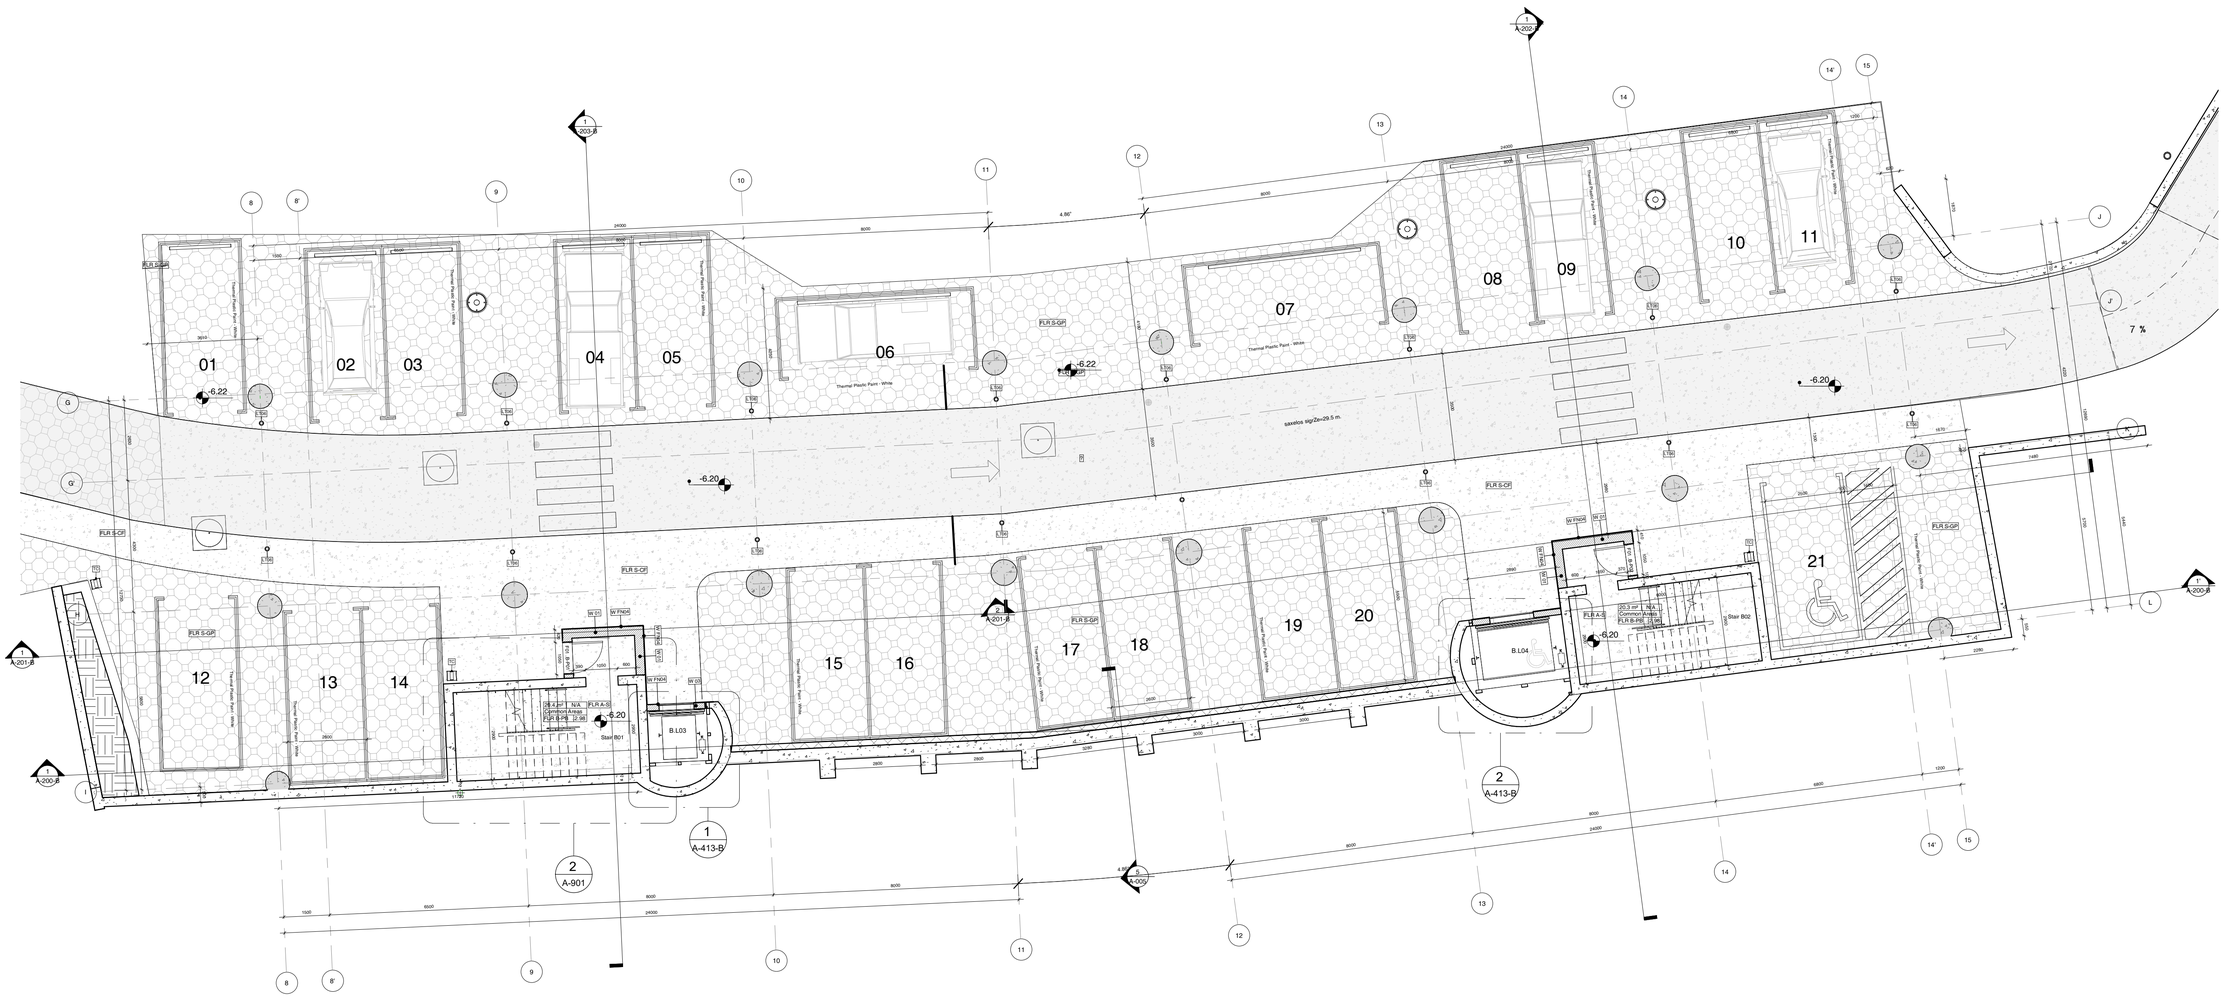

LEGEND

Grid

Benchmark

Slope Percentage — 0.0%

Level

Cut Line

Detail Reference — Detail Number / Sheet Number

Section — Section Number / Sheet Number

Room Tag

Area	
Room Name	Apartmanent number
Floor Finish	Occupancy

Window Tag — Window Count; Apartment Number; Window Type

Wall Tag — Wall Type

Wall Tag — Wall Finish Type

Door Tag — Apartement Number; Block Designator; Door type

External Partion Tag — Name; Bordering Apartements Numbers; Door type

Slab Edge tag — Slab Edge Number; Slab Mark; Block Designator

Balcony Partition Tag — Balconi Partition Mark; Edging Apartement Number; Block Designator

SHEET NOTES

All Walls are marked according to typology with special symbols and numbered.

Wall Typology

W 01 – Block Wall 200mm
W 02 – Block Wall 100mm
W 03 – Block Wall 200mm
W–ST - Concrete Wall 300mm

Wall Finish

W FN01
Technowood Alu Click 50X69
Varnish Code – American Oak

W FN02
Technowood Alu Click 50X119
Varnish Code – American Oak

W FN03
Technowood Alu Siding
Varnish Code – American Oak

W FN04
Plastering
and Painting – Ral 7037

W FN05
Gypsum Plasterboard with Insulation

For detailed drawings see Flcor typology sheet A-1400 Wall Typology

ARCHITECT

MUA
MULTIVERSE ARCHITECTURE

8 Egnate Ninoshvili Street,

0102 | Tbilisi | Georgia
Tel: + 995 32 2 180 188
www.mua.ge

GENERAL NOTES

THIS DOCUMENT CONTAINS COPYRIGHTED MATERIAL. ANY UNAUTHORIZED USE, DISSEMINATION OR DUPLICATION OF ANY OF THE INFORMATION CONTAINED HEREIN MAY RESULT IN LEGAL ACTION AGAINST ALL CABLE LAWS.

DO NOT SCALE FROM DRAWING.
ALL DIMENSIONS MUST BE VERIFIED ON SITE.
ANY DISCREPANCIES FOUND IN DRAWINGS SHOULD BE BROUGHT TO THE ATTENTION OF MULTIVERSE ARCHITECTURE IMMEDIATELY.
ALL DIMENSIONS IN MILLIMETERS UNLESS NOTED OTHERWISE

CLIENT

SILK ROAD GROUP
Kazbegi Avenue/Aghmashenebeli ave. 0179
Tbilisi, georgia
giorgi.kalandadze@silkroad.ge
+995 577 217 014
www.silkroadgroup.net

Silk Road Group

ELECTRICAL / MECHANICAL SYSTEMS DESIGN

OLG Group Ltd
Kazbegi Avenue, Tbilisi, Georgia,
Giorgi Nonikashvili
dlggroup3009@gmail.com
+995 577 777 422

STRUCTURAL ENGINEERING

Progress Ltd
9 Vazha Pshavela ave. Tbilisi, Georgia
David Gigineishvili
progress.ltd@gmail.com
+995 599 501 285
gigineishvili.david@gmail.com

REVISIONS

01	18.11.2019	Parking Slab extension, Parking Places added. Additional Retaining Walls
03	07.09.2020	Foundation slab extended.

KEY PLAN

LEVEL DIAGRAM

B A

PROJECT

Green Cape Residential Apartments

CLIENT

SILK ROAD GROUP

SHEET IDENTIFICATION

TITLE

Level-2 - Block B

STATUS

Detailed Design

PROJECT NO	SCALE	FORMAT
GE19IGK	1:100	A1
SHEET NO	DATE	REVISION
A-101-B	20/09/07	03