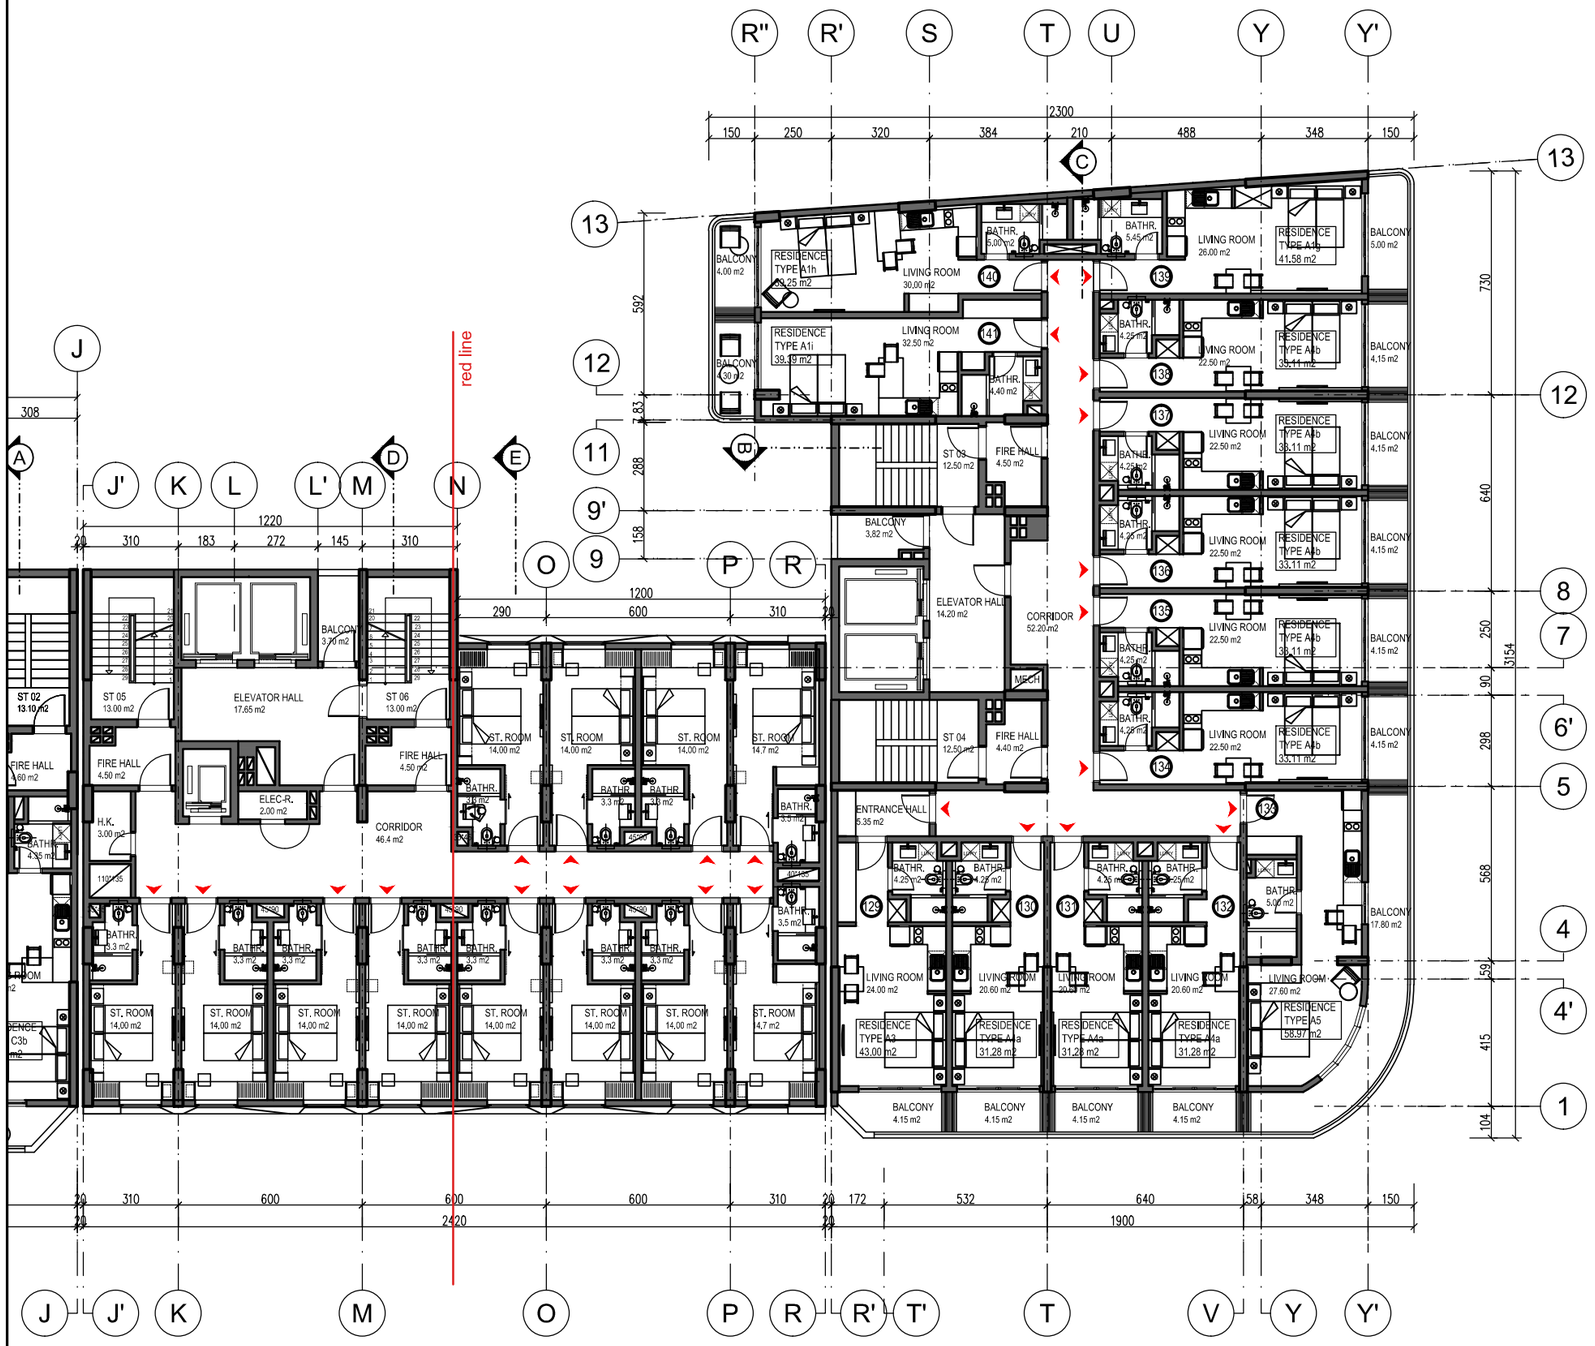

A BLOK 11th FLOOR

NO	TYPE	LIVING ROOM M²	BATHR. M²	BALCONY M²	ENTR. HALL M²	KITCHEN M²	BEDR. M²	TOTAL M²
129	A3	24.00	4.25	4.15	5.35	X	X	43.00
130	A4A	20.60	4.25	4.15	X	X	X	31.28
131	A4A	20.60	4.25	4.15	X	X	X	31.28
132	A4A	20.60	4.25	4.15	X	X	X	31.28
133	A5	27.60	5.00	17.80	X	X	X	58.97
134	A4B	22.50	4.25	4.15	X	X	X	33.11
135	A4B	22.50	4.25	4.15	X	X	X	33.11
136	A4B	22.50	4.25	4.15	X	X	X	33.11
137	A4B	22.50	4.25	4.15	X	X	X	33.11
138	A4B	22.50	4.25	4.15	X	X	X	33.11
139	A1G	26.00	5.45	5.00	X	X	X	41.58
140	A1H	30.00	5.00	4.00	X	X	X	39.25
141	A1İ	28.04	4.30	4.40	X	X	X	39.39
	CORRIDOR							52.20
	ELEV HALL							15.60
	BALCONY							4.75
	ST03							13.32
	FIRE HALL							5.00
	ST04							13.00
	FIRE HALL							5.00

GENERAL NOTES

This drawing is the sole intellectual property of **3RDF, Inc.** and may not be used, reproduced or transferred to any entity other than the designated recipient for design, construction or evaluation purposes, nor could be used for bidding without the express written consent of the Architect.

PROJECT INFO

BATUMI

SUPER 8 HOTEL&RESIDENCES

SCOPE OF WORK

#	Revision Date
1	
2	
3	

3R DESIGN FACTORY

PROJECT OVERALL

SIGNATURE ON PROJECT

A BLOCK 11th FLOOR PLAN

SCALE: 1/200